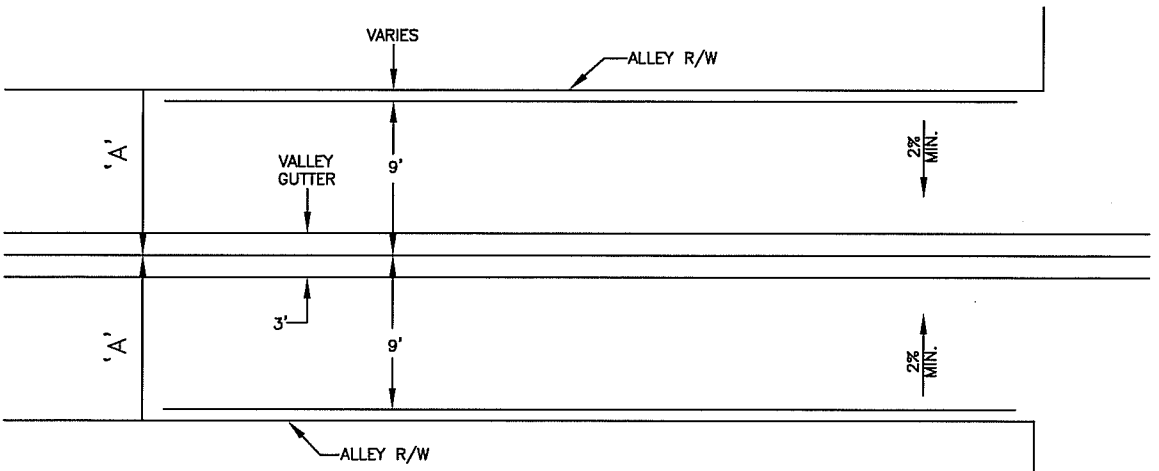

PLAN
NOT TO SCALE

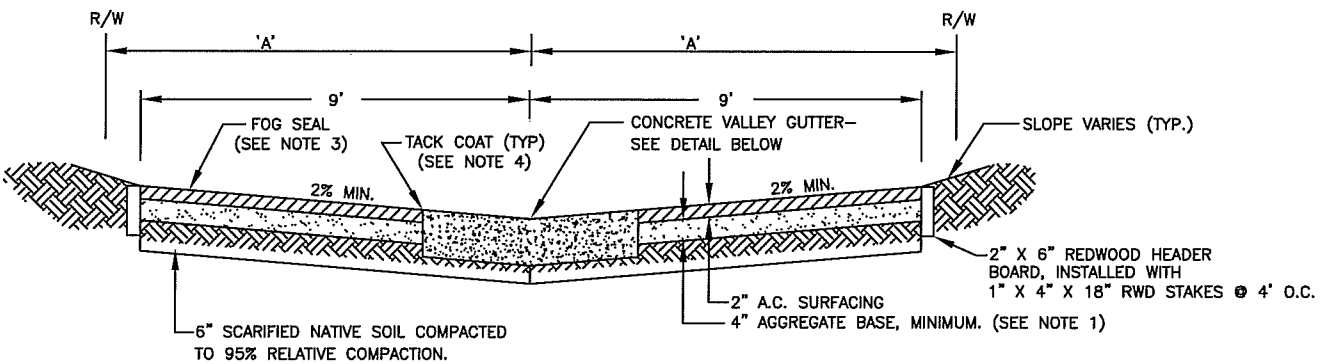

'A'	LAND USE
10'	RESIDENTIAL
13'	MULTIPLE UNITS
15'	COMMERCIAL

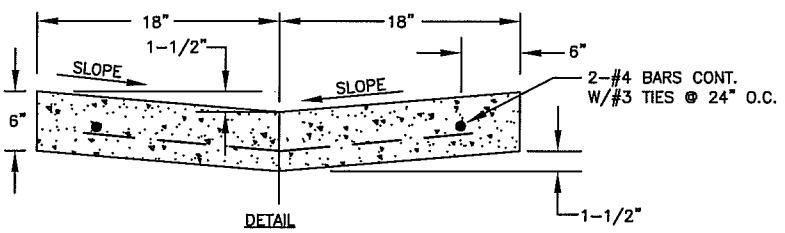

DETAIL

PROVIDE WEAKENED PLANE JOINTS AT 15' O.C. AND EXPANSION JOINTS AT 45' O.C.
CONCRETE SHALL BE CLASS I OR 2 CONCRETE

NOTES:

1. ALLEY STRUCTURAL SECTION SHOWN IS MINIMUM. ACTUAL STRUCTURAL COMPONENT VALUES SHALL BE DETERMINED BY SOILS/TRAFFIC ANALYSES FOR "R" VALUE AND TRAFFIC INDEX (TI), BUT IN NO CASE SHALL BE LESS THAN MINIMUMS SHOWN.
2. PRIOR TO ALLEY CONSTRUCTION, ALL WATER METER VALVE BOXES, SEWER MANHOLES & CLEANOUTS, OTHER UTILITIES TO BE NOTED AND PROTECTED, THEN RAISED/LOWERED TO FINISH GRADE FOLLOWING PAVING.
3. FOG SEAL SHALL BE APPLIED WHEN SPECIFIED.
4. APPLY TACK COAT TO GUTTER PAN FACE PRIOR TO PAVING.

CITY OF CLOVIS

ALLEY

DWG NO. ST-4

REF.: STD. SPECIFICATIONS

APPROVED BY:

CITY ENGINEER

DATE: 1/3/12

NO.	REVISED	BY
	12-29-11	BGJ

APPROVALS: CM, DRU, PUD

SCALE: NTS

DRAWN BY: JA

SHEET 1 OF 1