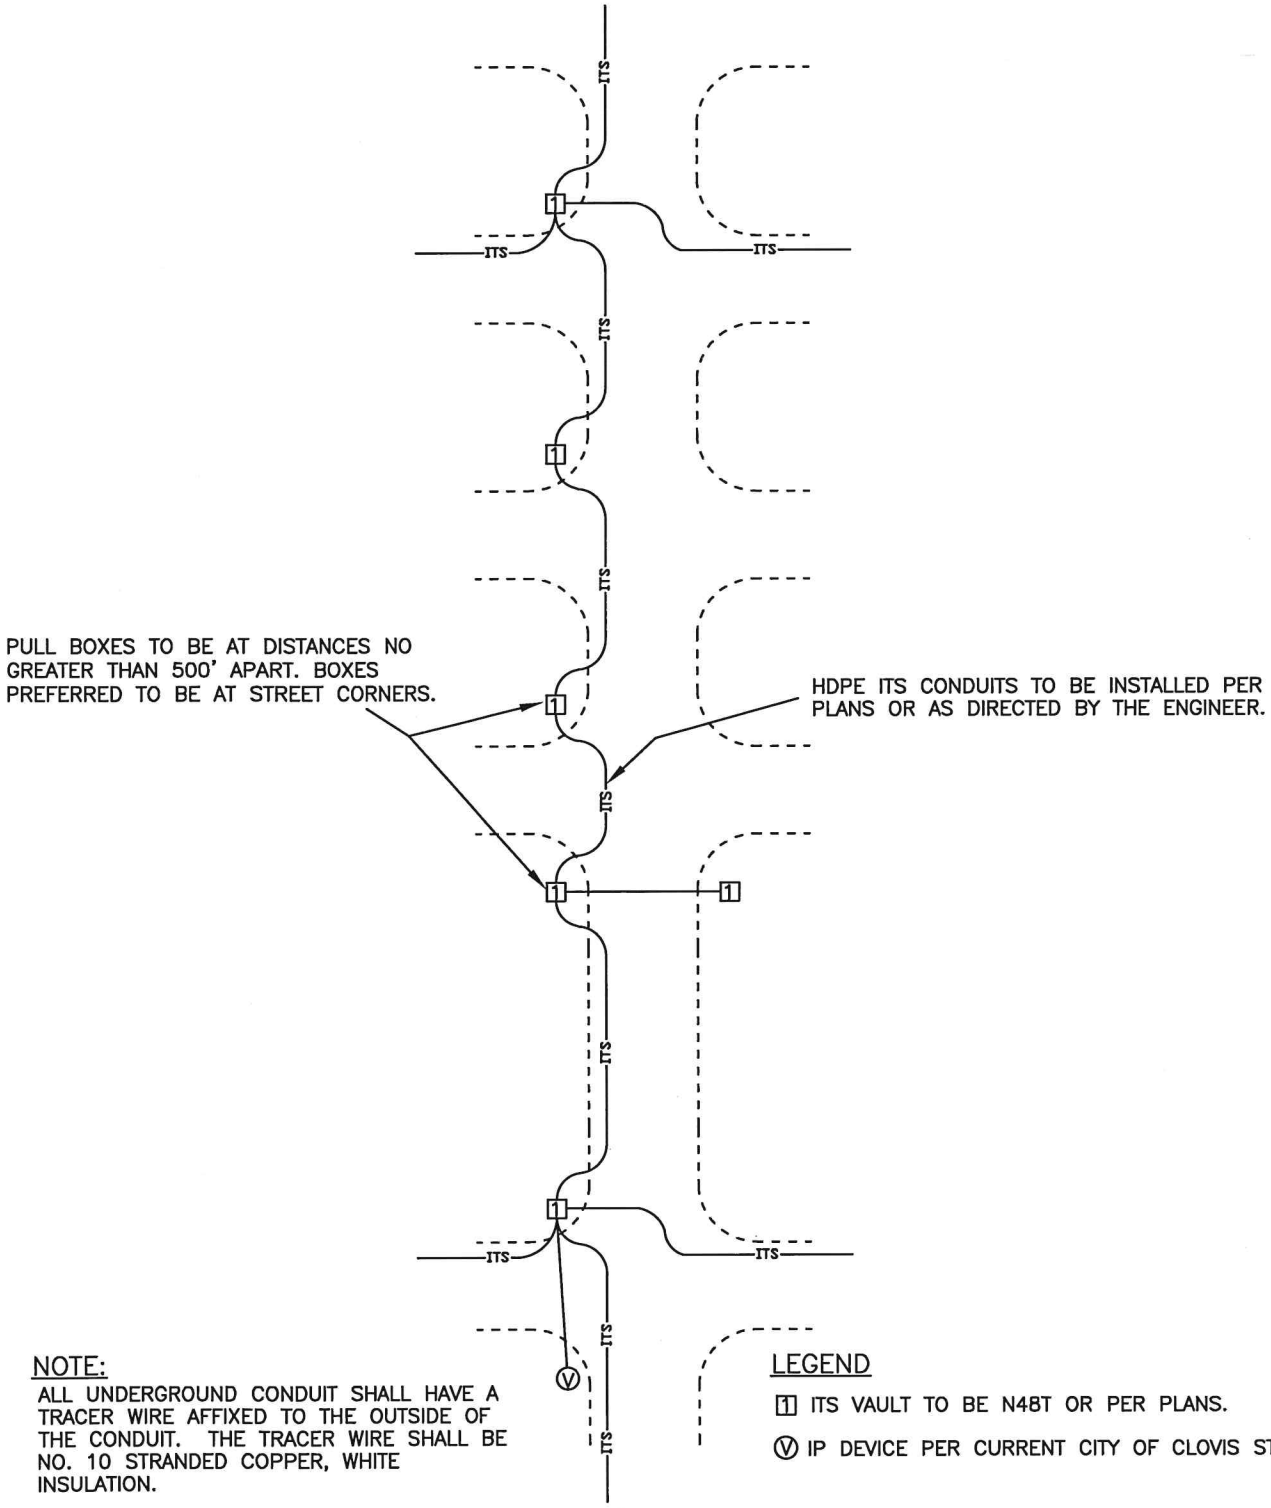

NOTE:

ALL UNDERGROUND CONDUIT SHALL HAVE A TRACER WIRE AFFIXED TO THE OUTSIDE OF THE CONDUIT. THE TRACER WIRE SHALL BE NO. 10 STRANDED COPPER, WHITE INSULATION.

LEGEND

1 ITS VAULT TO BE N48T OR PER PLANS.

V IP DEVICE PER CURRENT CITY OF CLOVIS STANDARD.

CITY OF CLOVIS

TYPICAL ITS CORRIDOR LAYOUT

DWG NO. ITS-1

REF. STD. SPECIFICATIONS: SECTION 82 & 86

APPROVED BY:	NO.	REVISED	BY	APPROVALS		SCALE: NTS
CITY ENGINEER		08-03-11	BGJ	CM	OTHER	DRAWN BY: JA
		09-22-11	BGJ	DRU	OTHER	
DATE: 1/6/2020		07-25-19	CGV	PUD	OTHER	SHEET 1 OF 1